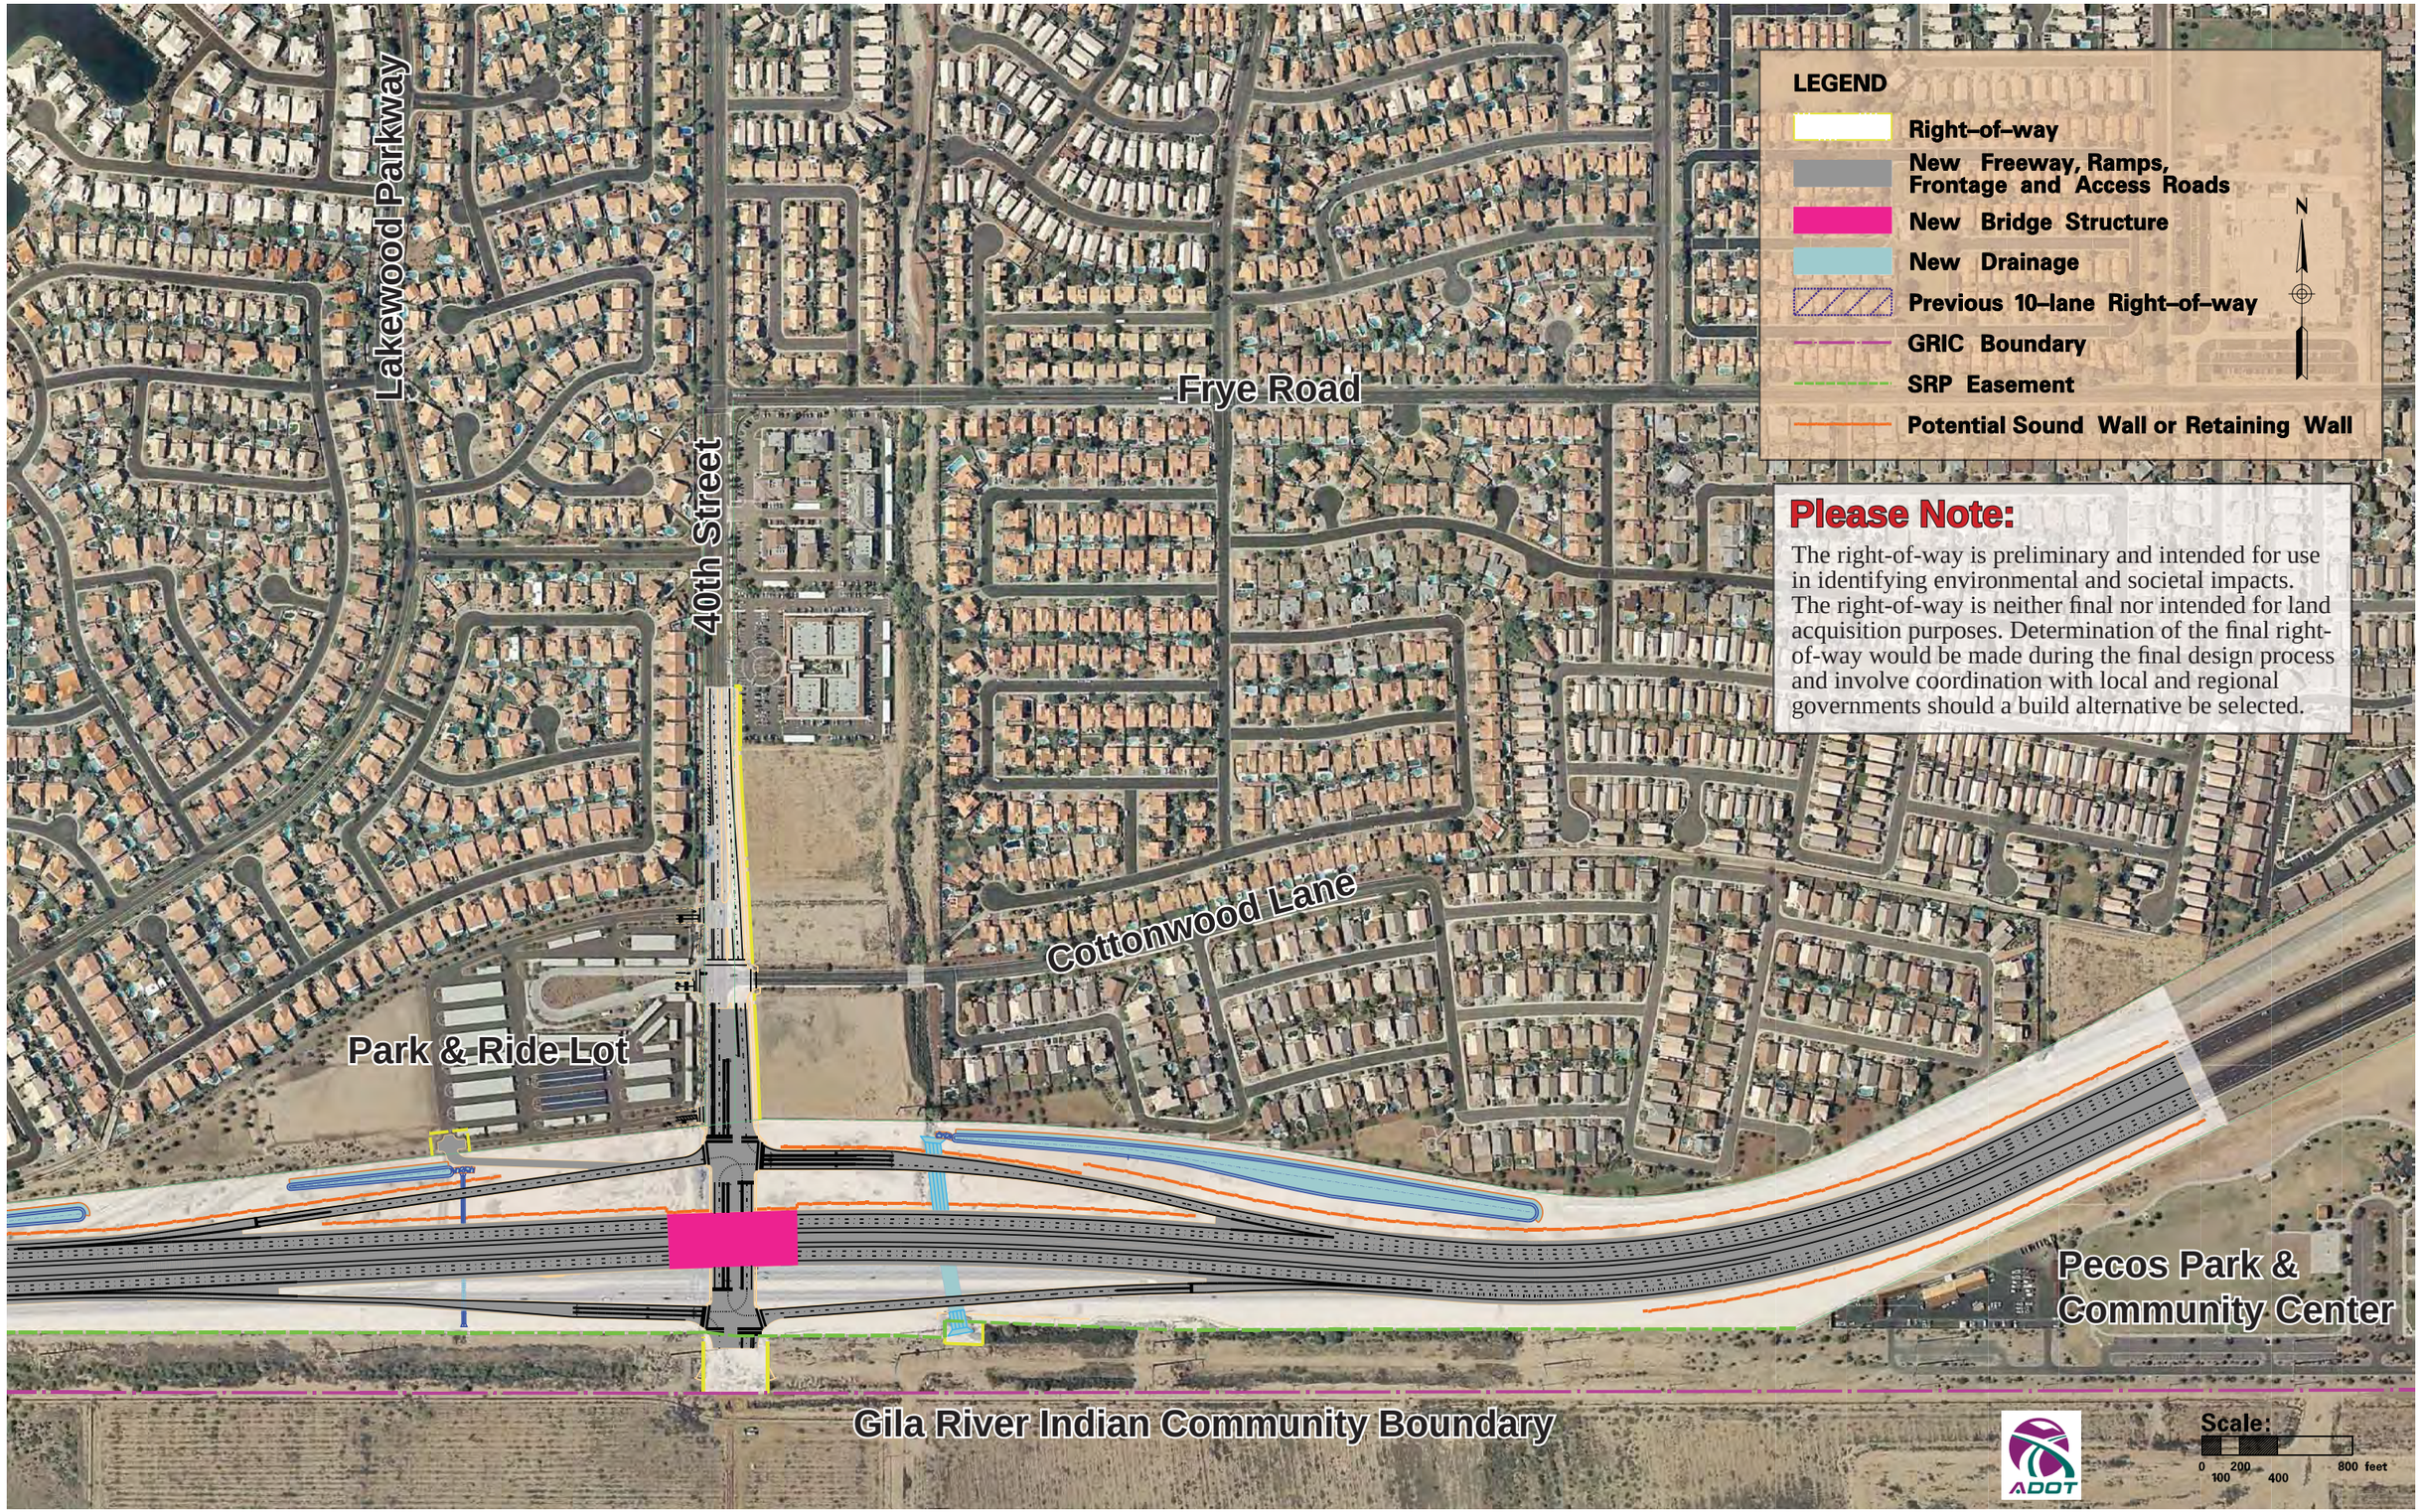
LEGEND
Right–of–way
New Freeway, Ramps, Frontage and Access Roads
New Bridge Structure
New Drainage
Previous 10–lane Right–of–way
GRIC Boundary
SRP Easement
Potential Sound Wall or Retaining Wall
N
Please Note:
The right-of-way is preliminary and intended for use in identifying environmental and societal impacts. The right-of-way is neither final nor intended for land acquisition purposes. Determination of the final right-of-way would be made during the final design process and involve coordination with local and regional governments should a build alternative be selected.
Lakewood Parkway
Frye Road
40th Street
Cottonwood Lane
Park & Ride Lot
Pecos Park & Community Center
Gila River Indian Community Boundary
ADOT
Scale:
0 100 200 400 800 feet